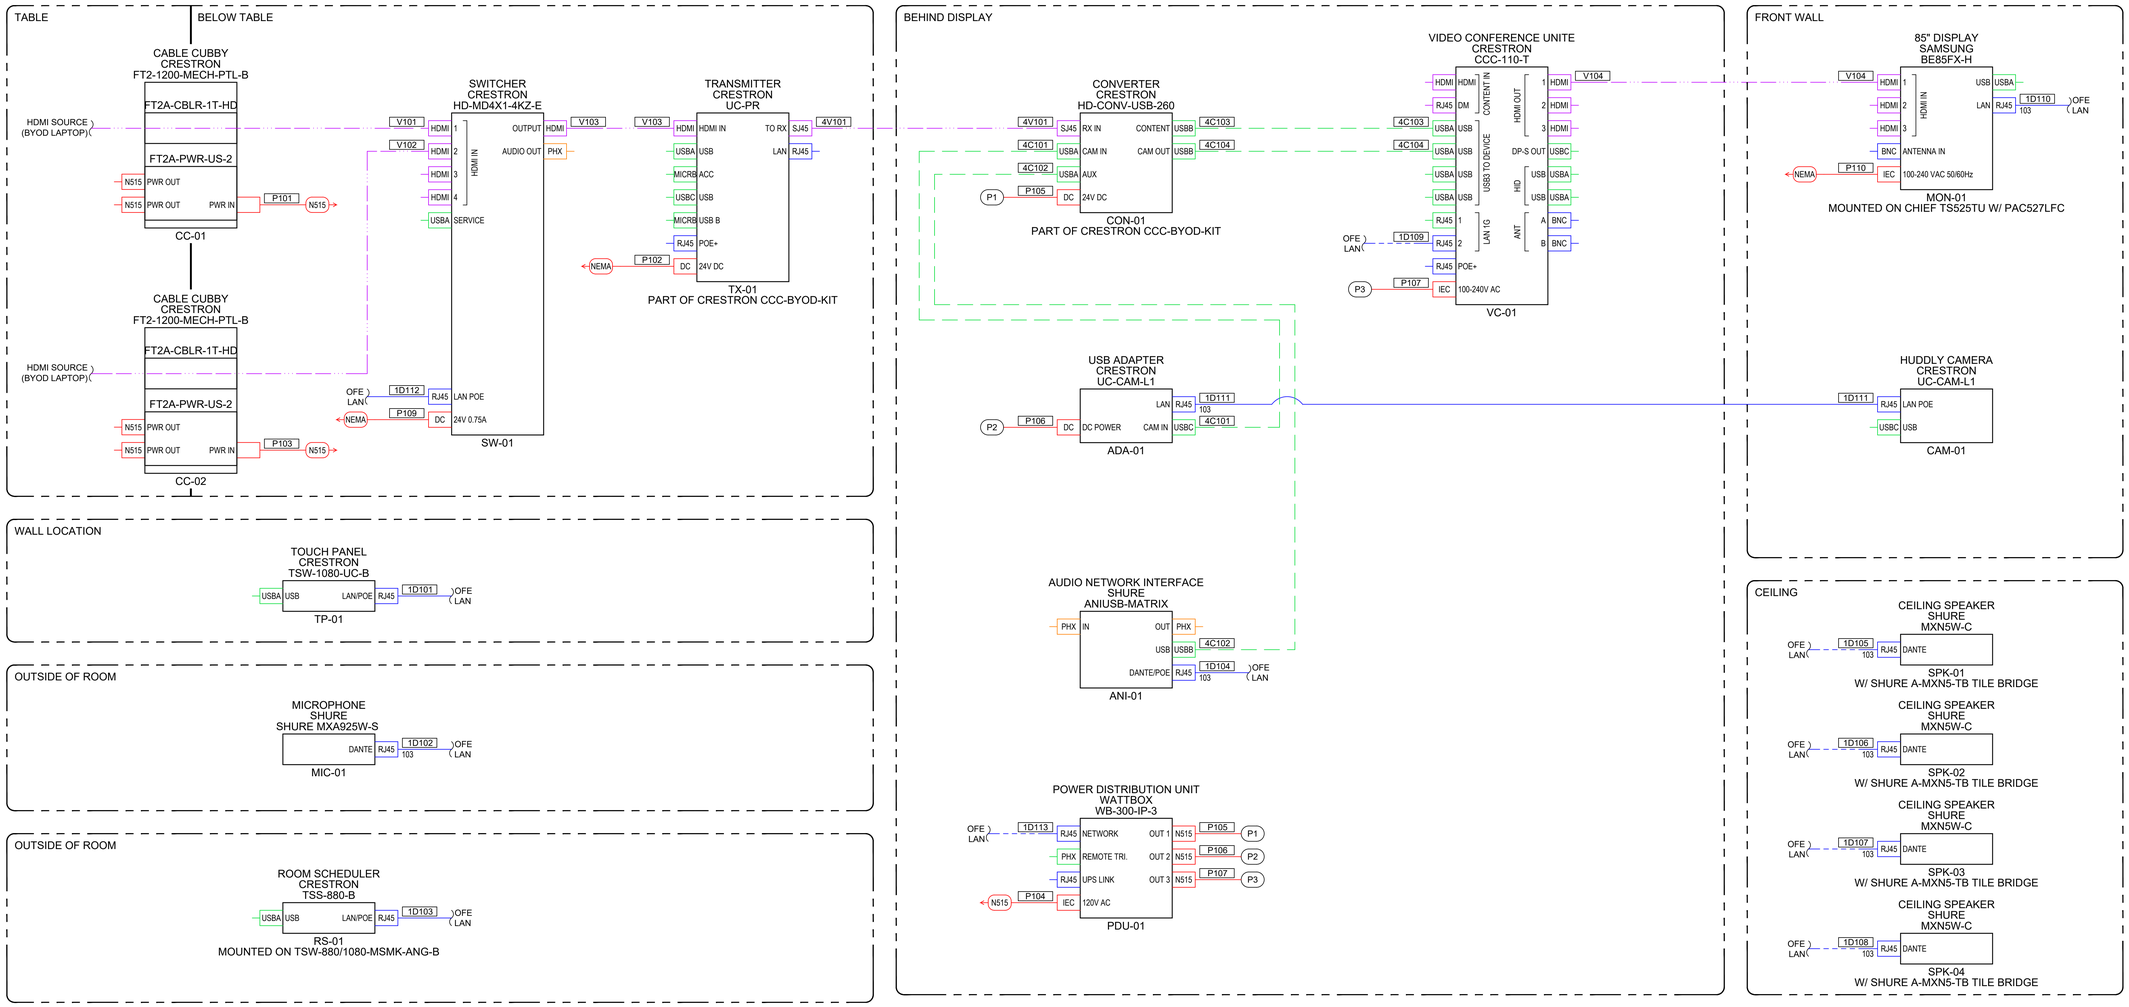


A BOARDROOM (02-102) - A/V/C SINGLE LINE DIAGRAM
SCALE: 1' = 1'-0"

FOR CONSTRUCTION

KENNY AV SOLUTION

AV CAD DRAFTING SAMPLE

SHEET S-301

A/V/C SINGLE LINE DIAGRAM - BOARDROOM

Client and project details removed under NDA. Drafted by Kenny AV Solution.

kennyavsolution.com